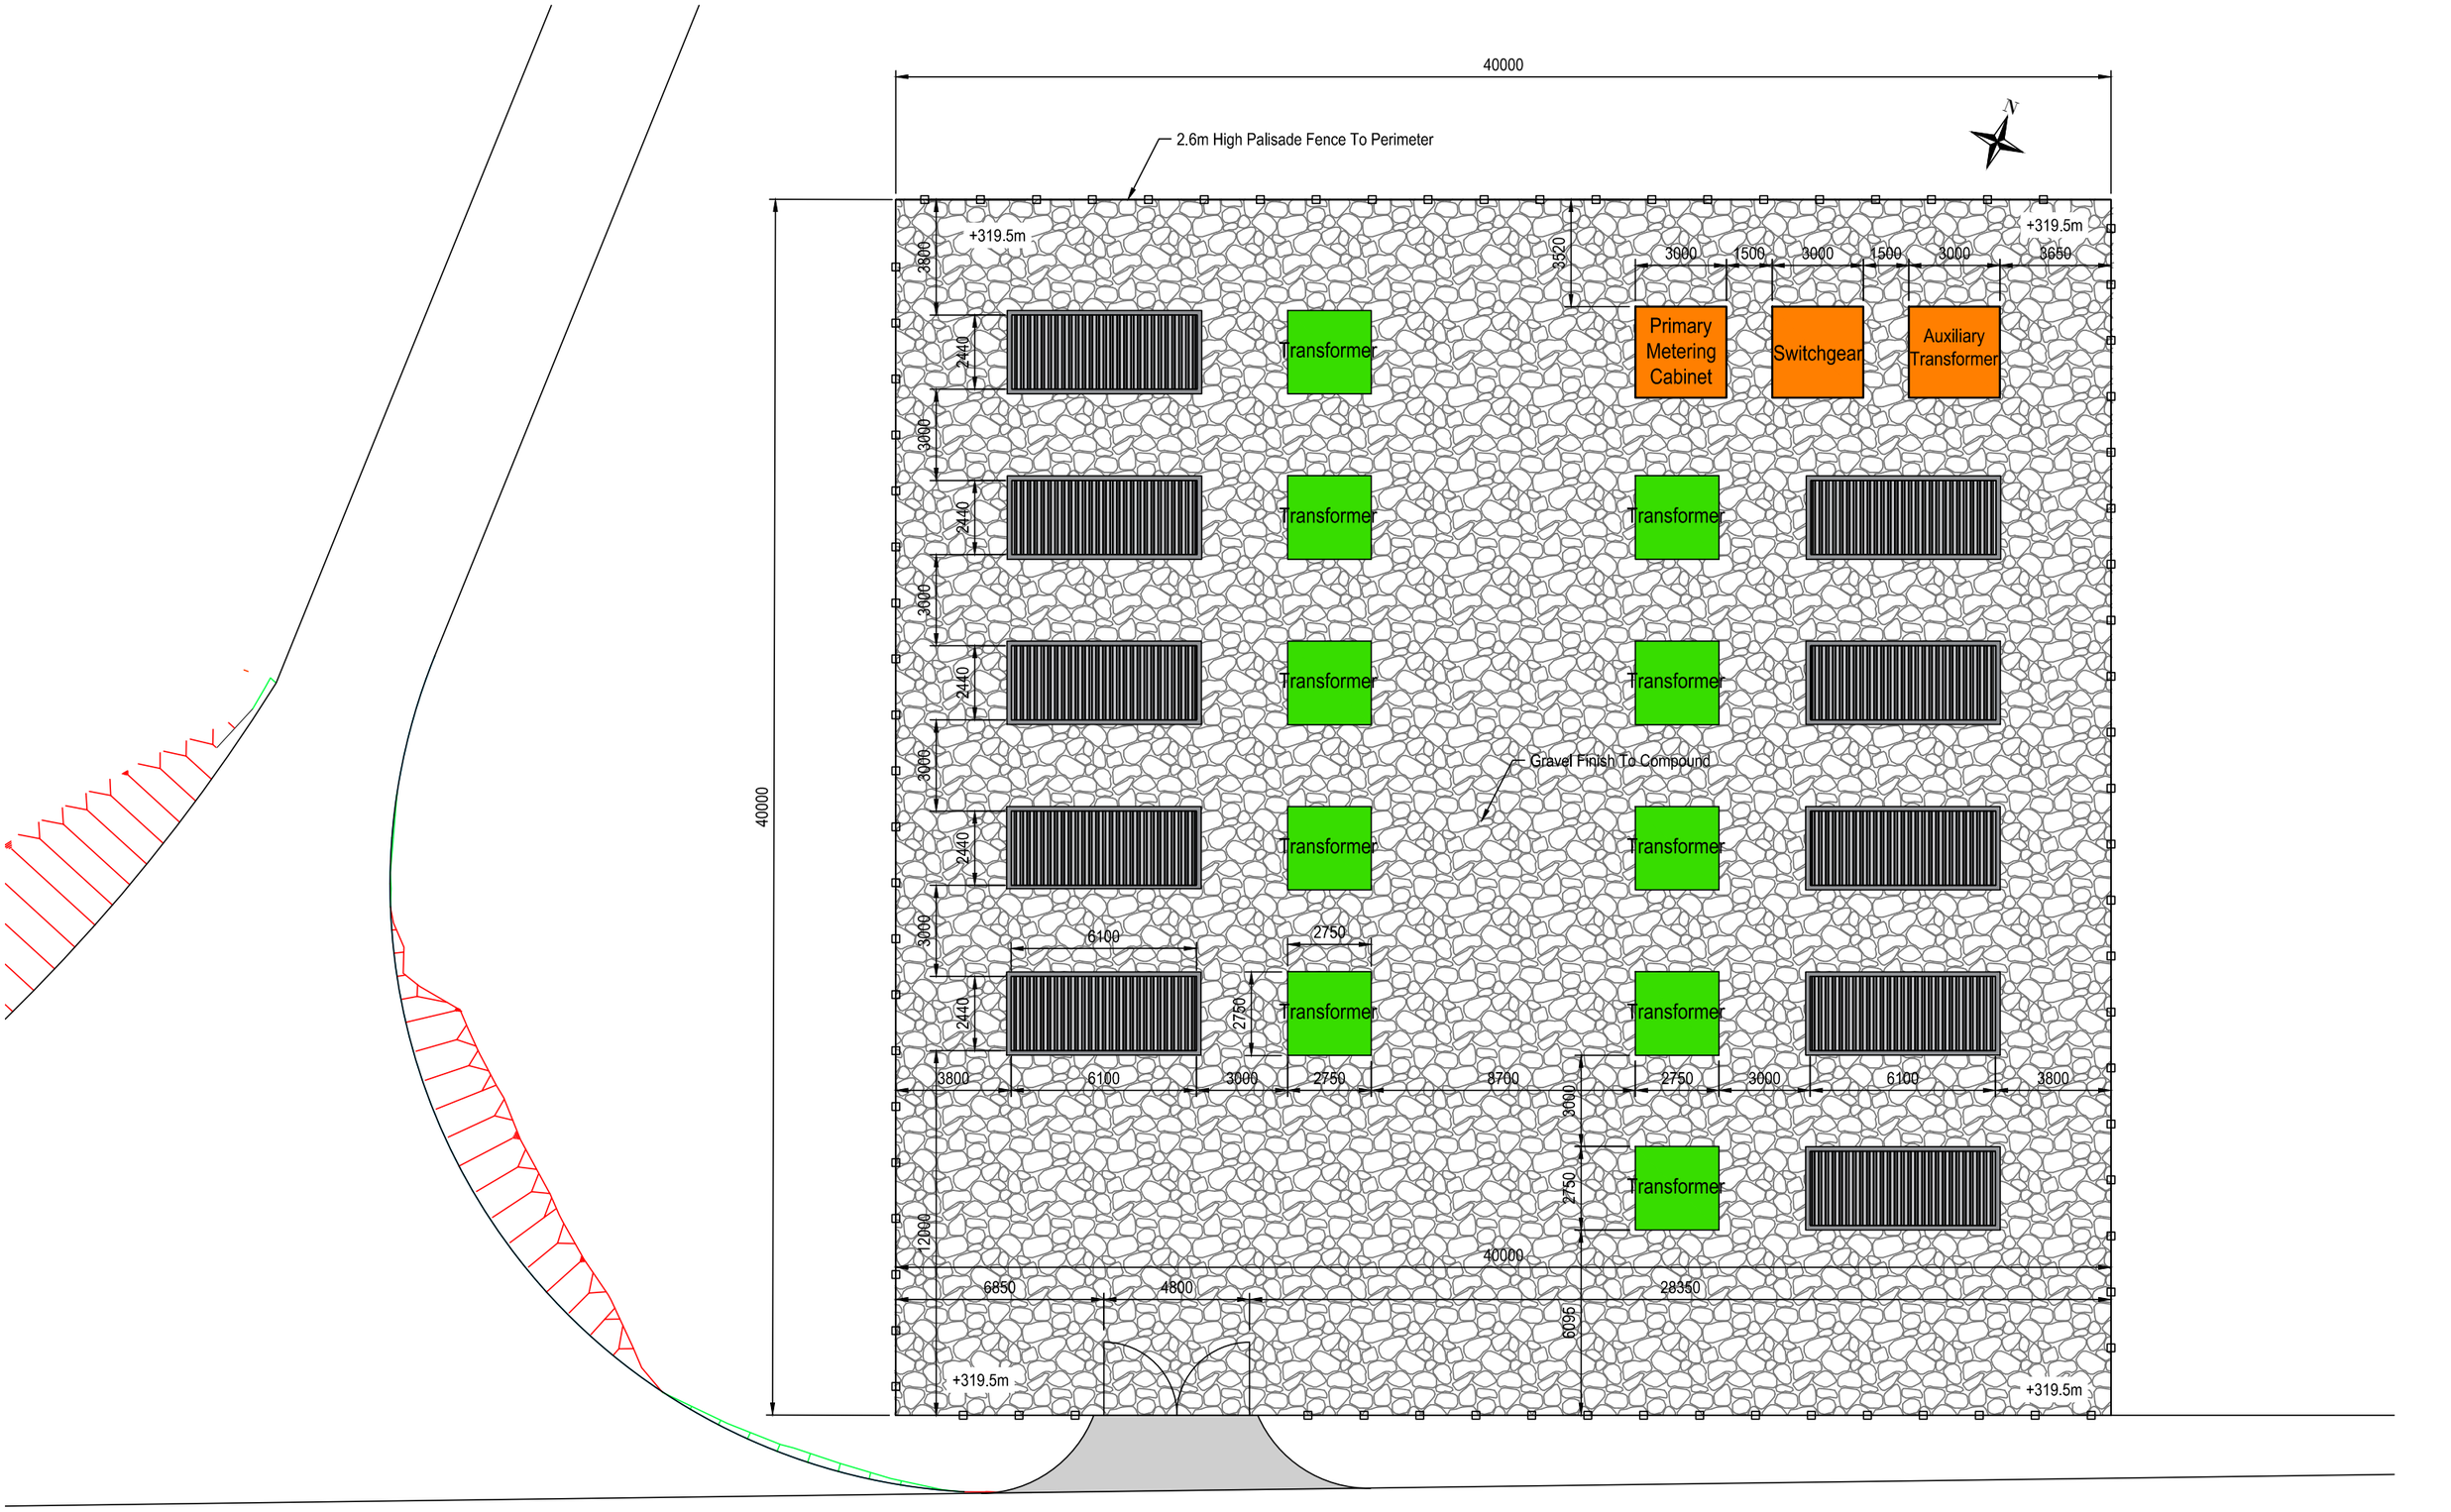

THIS DRAWING IS FOR PLANNING PURPOSES ONLY.
IT IS NOT TO BE USED AS A CONSTRUCTION DRAWING.

SCOTTISHPOWER RENEWABLES

ScottishPower Renewables
320 St Vincent Street
Glasgow
G2 5AD

Email: info@scottishpowerrenewables.com
Web: www.scottishpowerrenewables.com

This drawing is the property of ScottishPower Renewables UK Ltd. It is a confidential document and must not be copied, used, or its contents divulged without prior written consent.

Scale 1:50 @ A3

Rev.	Date	By	Amendments

Project

BARNESMORE WINDFARM REPOWERING

Title

INDICATIVE ENERGY STORAGE UNIT LAYOUT PLAN

FIGURE 2.14(a)

Issue Details				Office Use Only	
Designed: JOD		Information		Drawing Number:	
Drawn: A.McC		Approval	X	5952-900-900	
Checked: S.M		Tender			
Approved: DK		Construction		Date: 19/10/19	Rev.
Scale: 1:200 (A3)		Record			